1:20

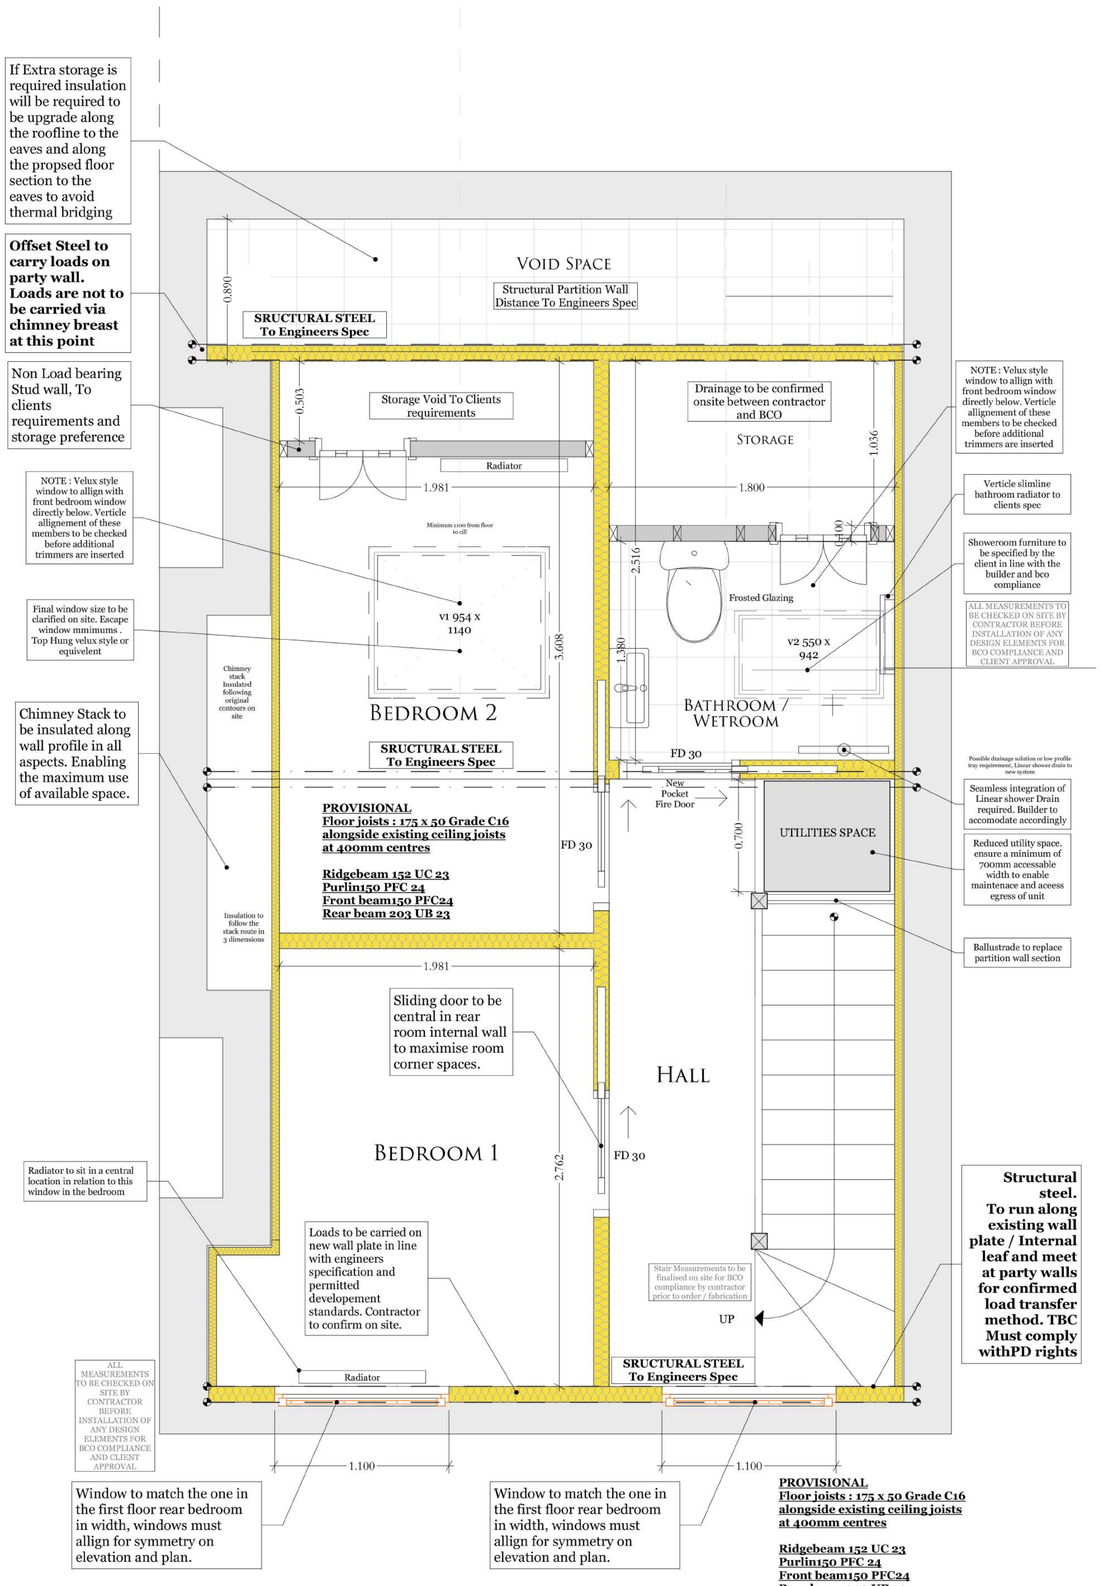

A1.3

Proposed Attic Plan

1:50

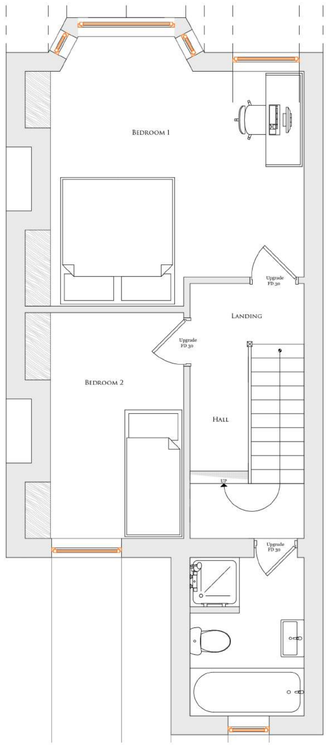

A1.3

Proposed First Floor Plan

1:50

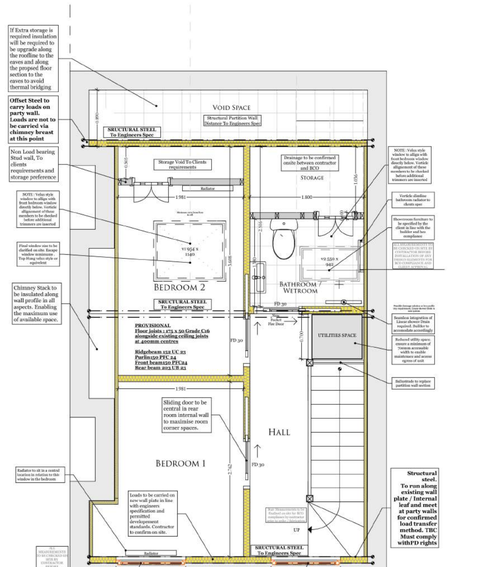

A1.3

Proposed Attic Plan

1:50

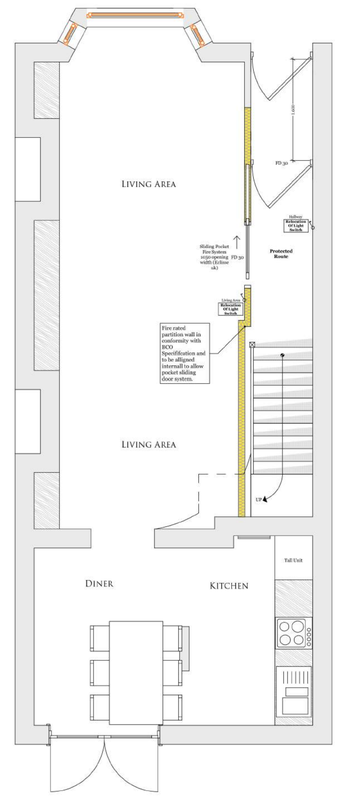

A1.3

Proposed Ground FloorPlan

1:50

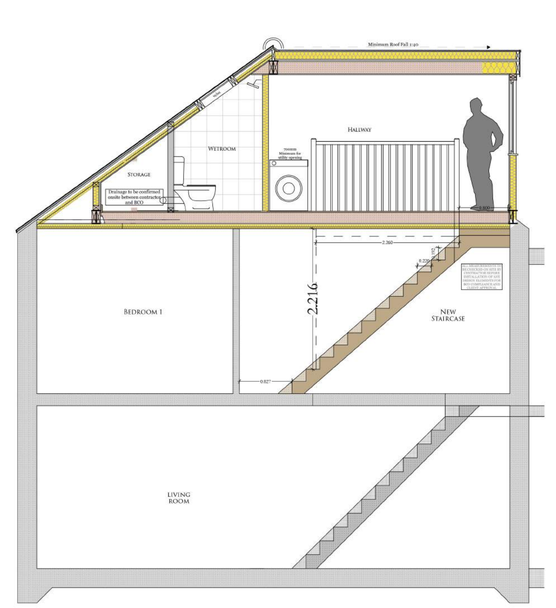

A1.3

Proposed Section

Revision History

RevID	CNID	Change Name	Date

TOUCHSTONE
LOFTS LONDON

Drawing Name
Proposed Floor Layout

Drawing Status
PLANNING

Created by
S . B

Date

Checked by
S . B

Date

Drawing Scale
See Notation For Individual

Layout ID
HHQ27LAV001

Revision
1A