1:20

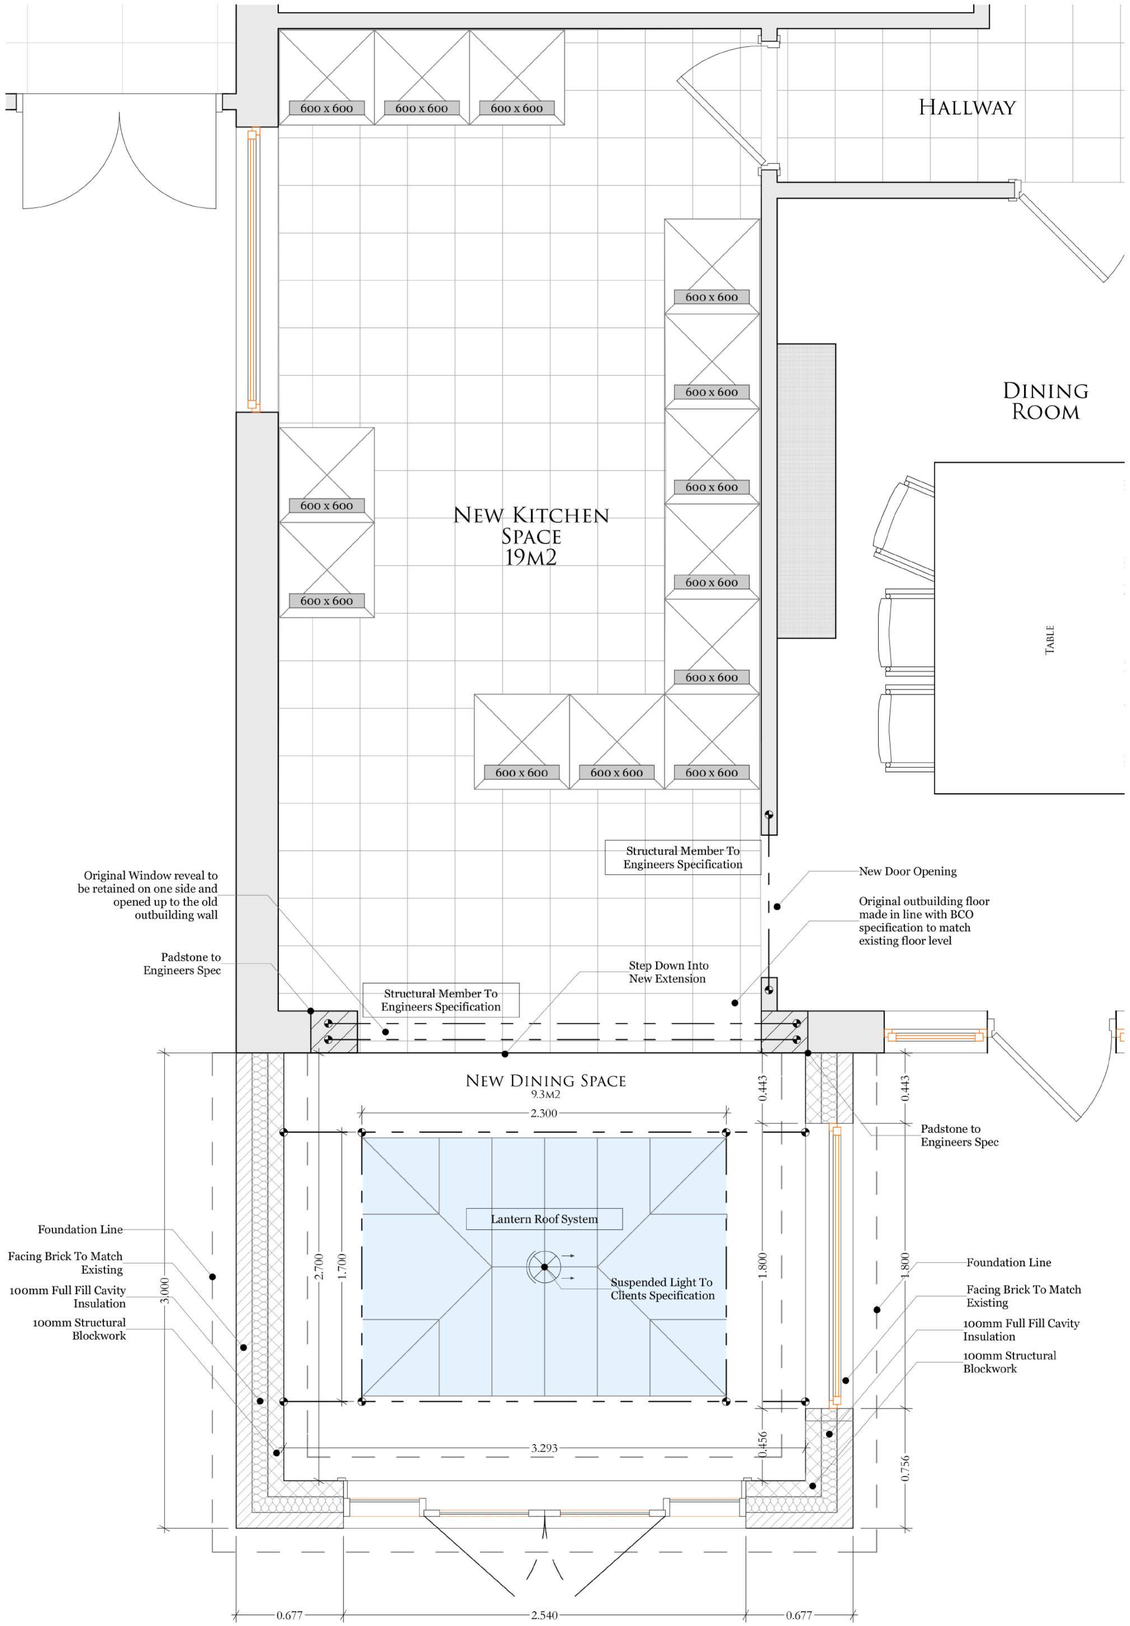

Proposed Ground Floor Plan

A1.1

1:100

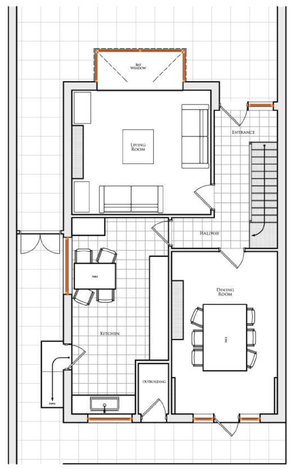

Existing Ground Floor Plan

A1.1

1:100

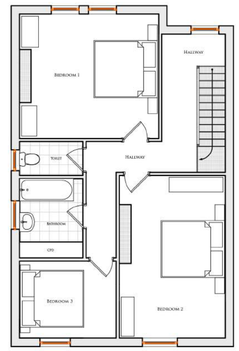

Existing First Floor Plan

A1.1

1:100

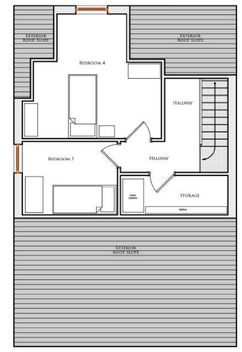

Existing Second Floor Plan

1:50

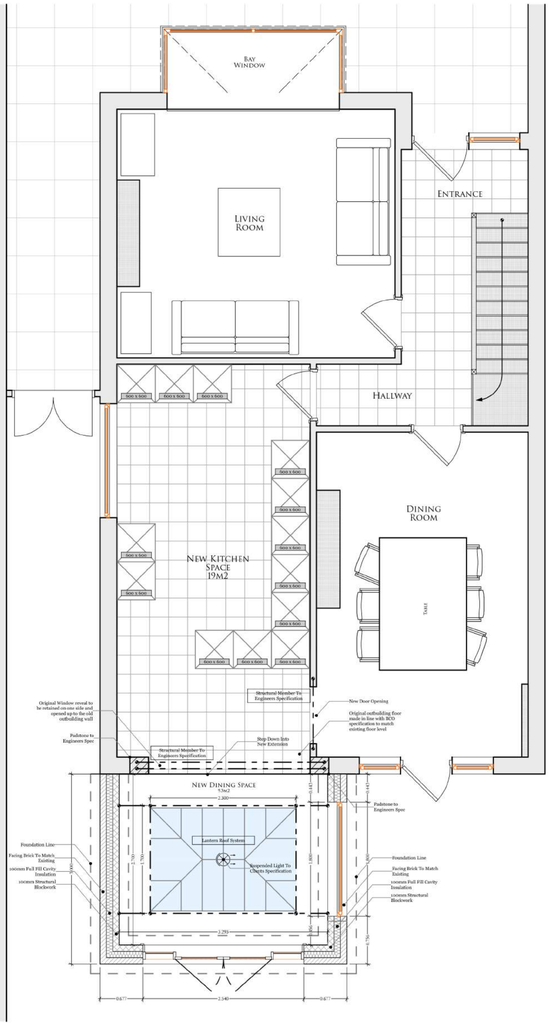

Proposed Ground Floor Plan

A1.1

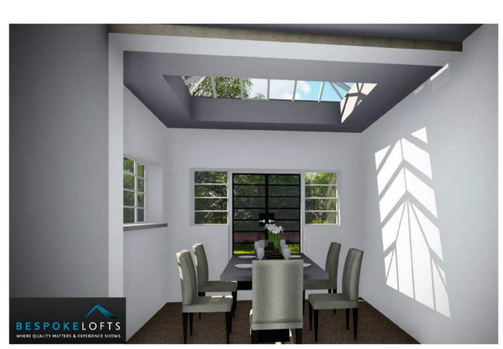

Erection Of A Single Storey Rear Flat Roof Extension To Create More Space For A Open Plan Dining And Kitchen Area

Revision History

RevID	CNID	Change Name	Date

BESPOKELOFTS
WHERE QUALITY MATTERS & EXPERIENCE SHOWS

Erection Of A Single Storey Rear Flat Roof Extension To Create More Space For A Open Plan Dining And Kitchen Area

Drawing Status
PLANNING

Created by	Date
S . B	18/10/2016

Checked by	Date
S . B	18/10/2016

Drawing Scale
See Notation For Individual

Revision
A